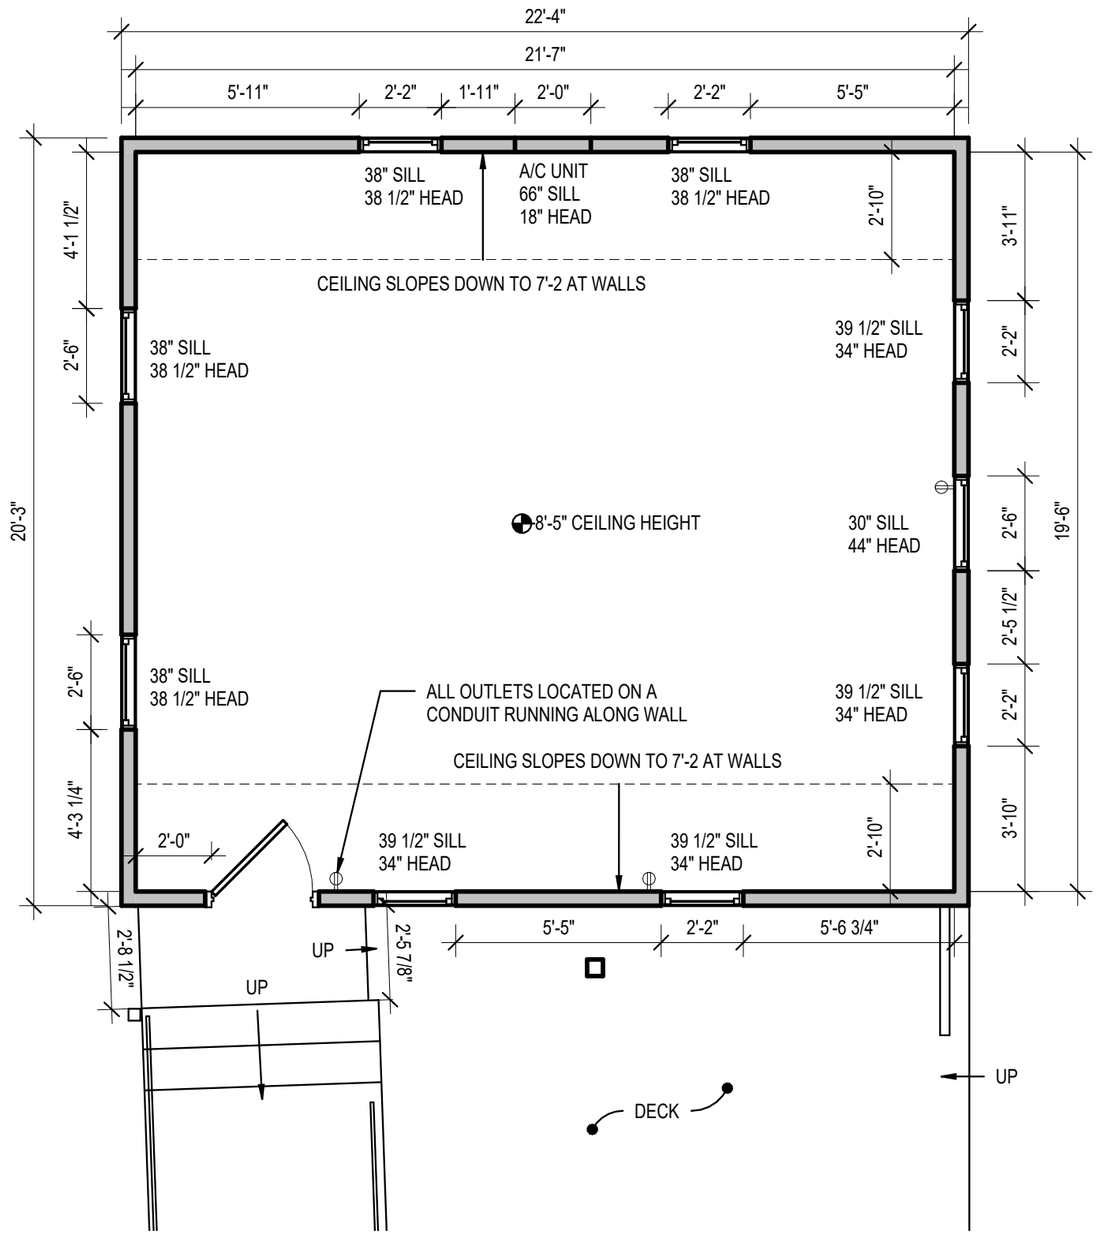

A1 / A101 FIRST FLOOR PLAN
1/4" = 1'-0"

N

0' 1' 2' 4' 8'

Thaler Reilly Wilson
Architecture & Preservation
25 Monroe St. Suite 202
Albany, NY 12210
518.375.1485 trw-arch.com

NOT FOR CONSTRUCTION

© COPYRIGHT 2025
THALER REILLY WILSON ARCHITECTURE & PRESERVATION, LLP
"ALL RIGHTS RESERVED" AND "UNAUTHORIZED DUPLICATION IS A VIOLATION OF APPLICABLE LAWS"

13 SYLVANSIDE
EXISTING DRAWINGS

13 SYLVANSIDE AVE,
TANNERSVILLE, NY

EXISTING FIRST FLOOR PLAN

PROJECT NUMBER
24-036

DATE
JANUARY 7, 2025

DRAWN BY
MR

REVISION

A101

1/7/2025 4:50:28 PM

NOTE: PROPERTY BOUNDARY IS INDICATED BASED ON THE APPROXIMATE LOCATION OF PHYSICAL BARRIERS AND NOT UPON SURVEY DATA. FOR EXACT PROPERTY BOUNDARIES, TOPOGRAPHY, AND LOCATION OF UTILITIES, A SURVEY MUST BE CONDUCTED BY A LICENSED LAND SURVEYOR.

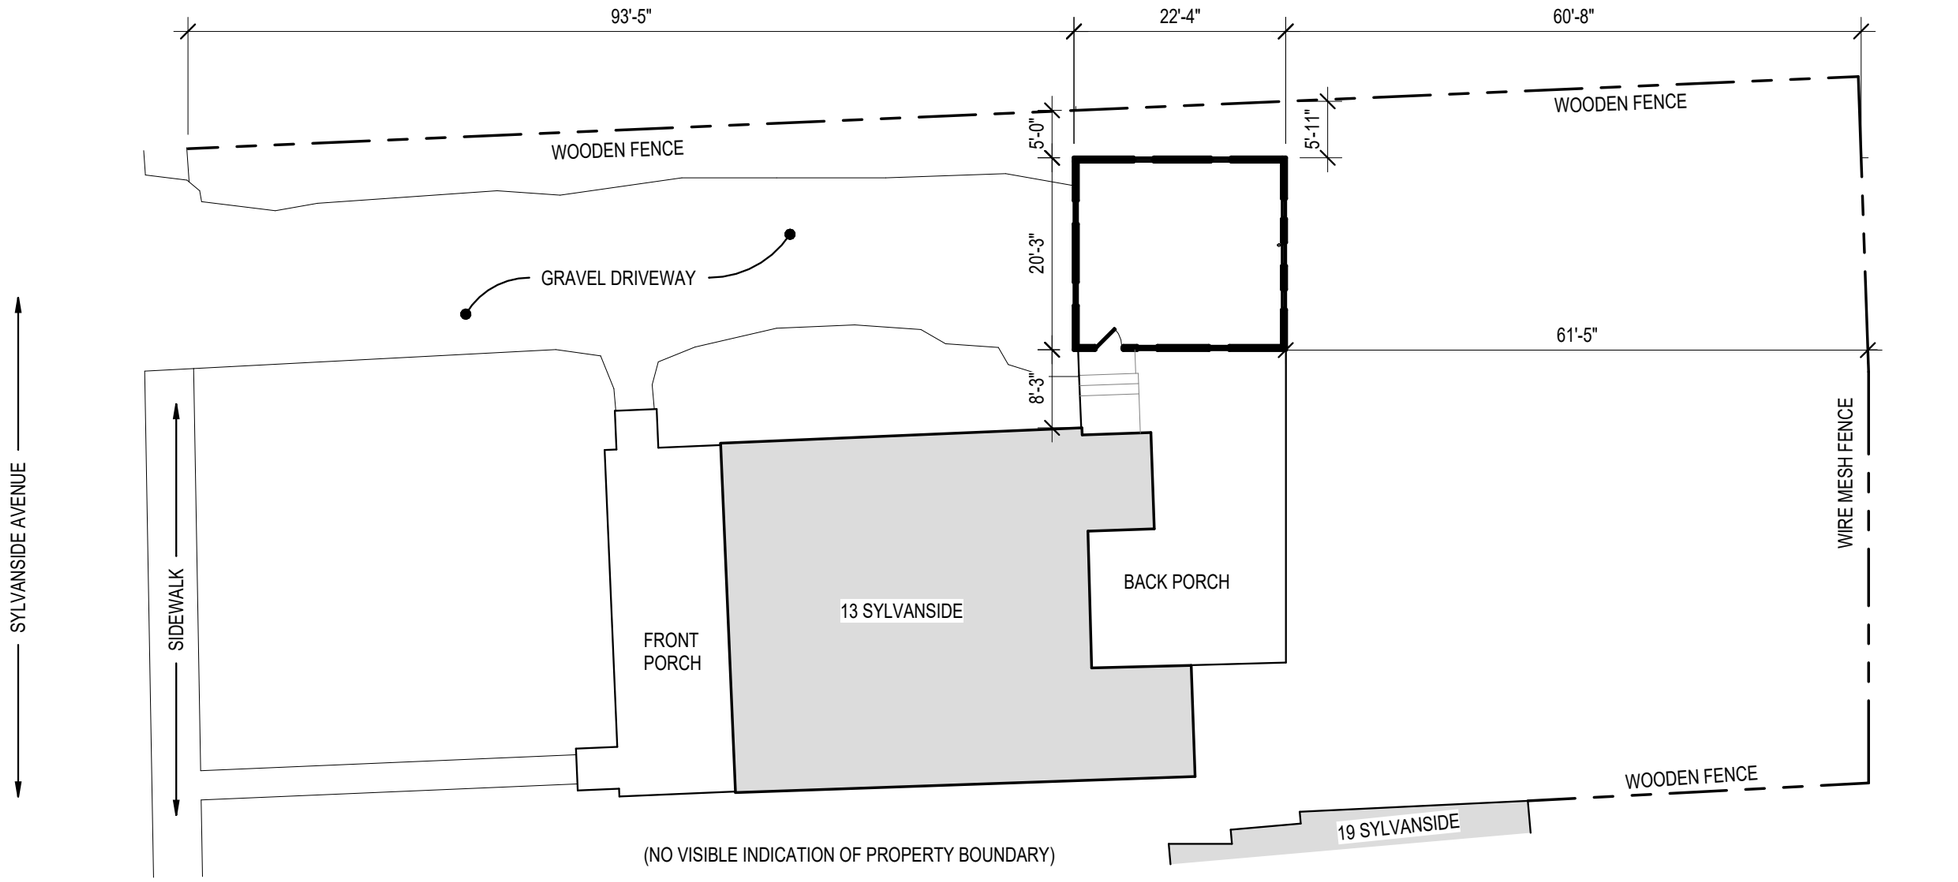

A1 / A102 SITE PLAN
1/16" = 1'-0"

N

0' 4' 8' 16' 32'

Thaler Reilly Wilson
Architecture & Preservation
25 Monroe St. Suite 202
Albany, NY 12210
518.375.1485 trw-arch.com

NOT FOR CONSTRUCTION

© COPYRIGHT 2025
THALER REILLY WILSON ARCHITECTURE & PRESERVATION, LLP
"ALL RIGHTS RESERVED" AND "UNAUTHORIZED DUPLICATION IS A VIOLATION OF APPLICABLE LAWS"

13 SYLVANSIDE
EXISTING DRAWINGS

13 SYLVANSIDE AVE,
TANNERSVILLE, NY

SITE PLAN

PROJECT NUMBER	24-036
DATE	JANUARY 7, 2025
DRAWN BY	MR
REVISION	

A102

1/7/2025 4:50:28 PM